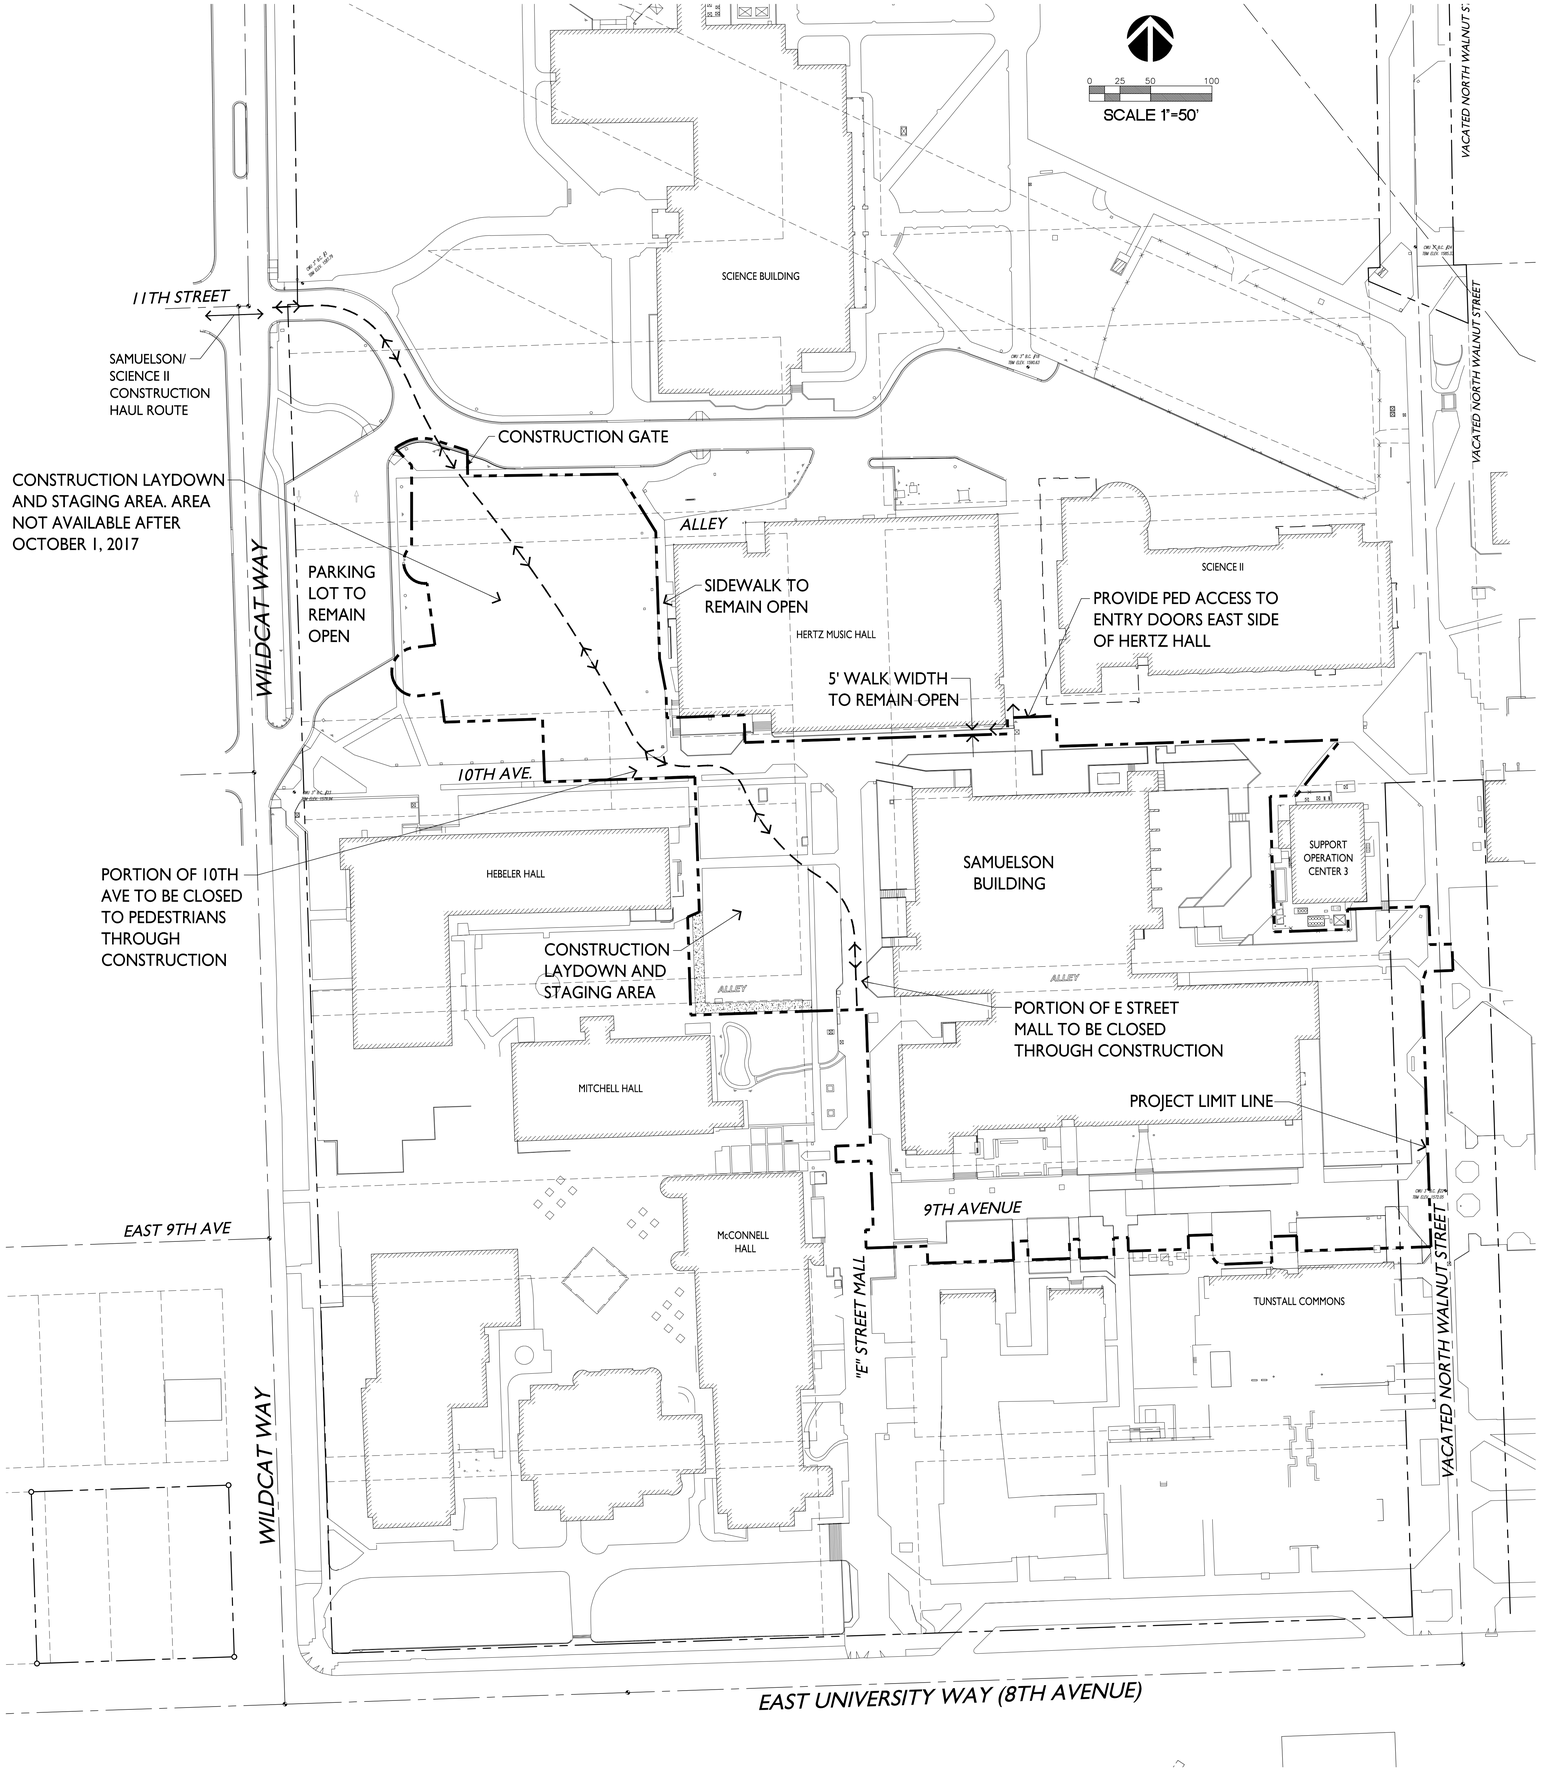

CONSTRUCTION FENCE - CONTRACTOR TO PROVIDE AND INSTALL TEMPORARY PERIMETER CONSTRUCTION FENCING PER PLAN LAYOUT AND MAKE PERIODIC ADJUSTMENTS AS NEEDED IN AREAS WHERE CONSTRUCTION EXTENDS OUTSIDE THE LIMITS OF THE FENCE AS SHOWN.

CONSTRUCTION ACCESS - THE CONTRACTOR IS RESPONSIBLE TO ENSURE A SECURE SITE WITHIN THE AREA OF WORK SUCH THAT NO UNAUTHORIZED PEDESTRIANS ENTER OR PASS THROUGH THE SITE. THEN CONTRACTOR SHALL CONSIDER PEDESTRIAN MOVEMENTS AROUND THE SITE AND THE EFFECT THAT WILL HAVE ON CONTRACTOR SITE ACCESS. THE ONLY CONTRACTOR VEHICULAR SITE ACCESS WILL BE VIA THE CWU SITE ACCESS ROAD TO THE WEST AND THE CONTRACTOR WILL BE REQUIRED TO ENSURE SAFE NORTH/SOUTH PEDESTRIAN CROSSING OF THIS ACCESS ROAD.

Schreiber Starling & Lane
ARCHITECTS
185 University St.
Seattle, WA 98101

KEITH NOEL PETERSON
STATE OF WASHINGTON
38936
REGISTERED PROFESSIONAL ENGINEER
3/9/2016

COUGHLIN PORTER LUNDEEN
801 SECOND AVENUE - SUITE 900
SEATTLE, WA 98104
P: 206/343-0460
F: 206/343-5691
A CONSULTING STRUCTURAL AND CIVIL ENGINEERING CORPORATION

CWU

SAMUELSON BUILDING RENOVATION & EXPANSION

Revision Schedule

#	Description	Date

Bid Documents

Site Logistics Plan

CWU PROJECT NO: 15002
SCHREIBER STARLING & LANE PROJECT NO: 21115
DATE: 03/10/2016
SHEET: OF:

C0.01